KEY PLAN

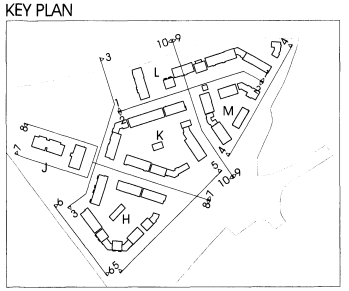

STREET ELEVATION 1

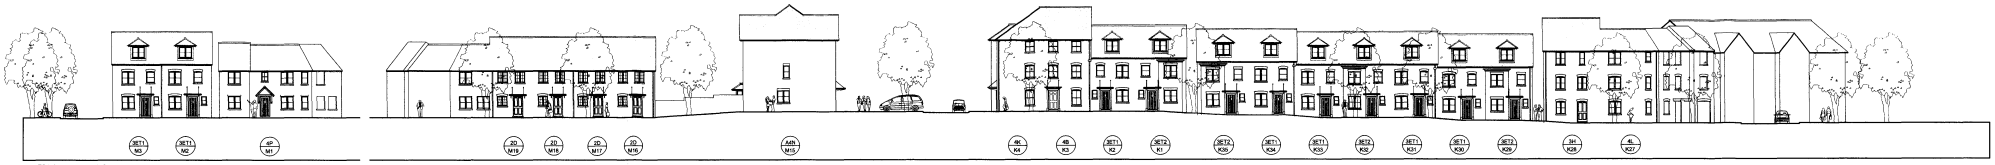

STREET ELEVATION 2

STREET ELEVATION 3

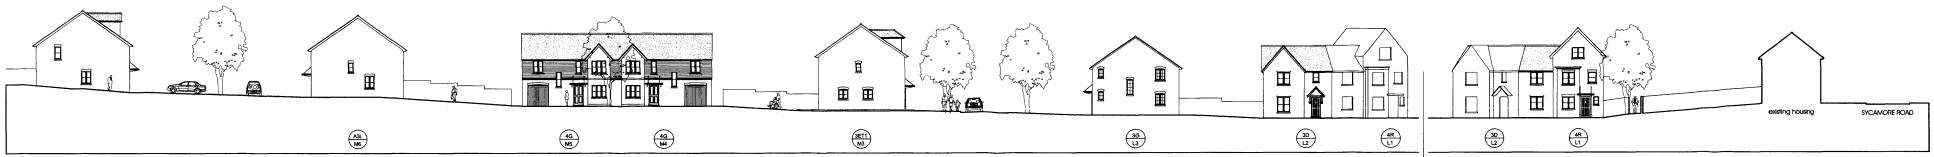

STREET ELEVATION 4

STREET ELEVATION 5

MC2006/0093

ORIGINAL

MEDWAY
24 JAN 2006
RECEIVED

Homes S.E.
Persimmon

Medway Gate

Cuxton

rev	date	description
A	18.01.06	General updates made; Street Elevation 4 extended up to Sycamore Road; Street Elevation 1 & 3 (L26-23) modified as per client instruction dated 04.01.06 and 12.01.06

title	Phase 1 Street Elevations 1/2/3/4/5
drawn	ed
checked	
scale	1:200
drawing no.	A37A0V2 0/22 rev A

PRP